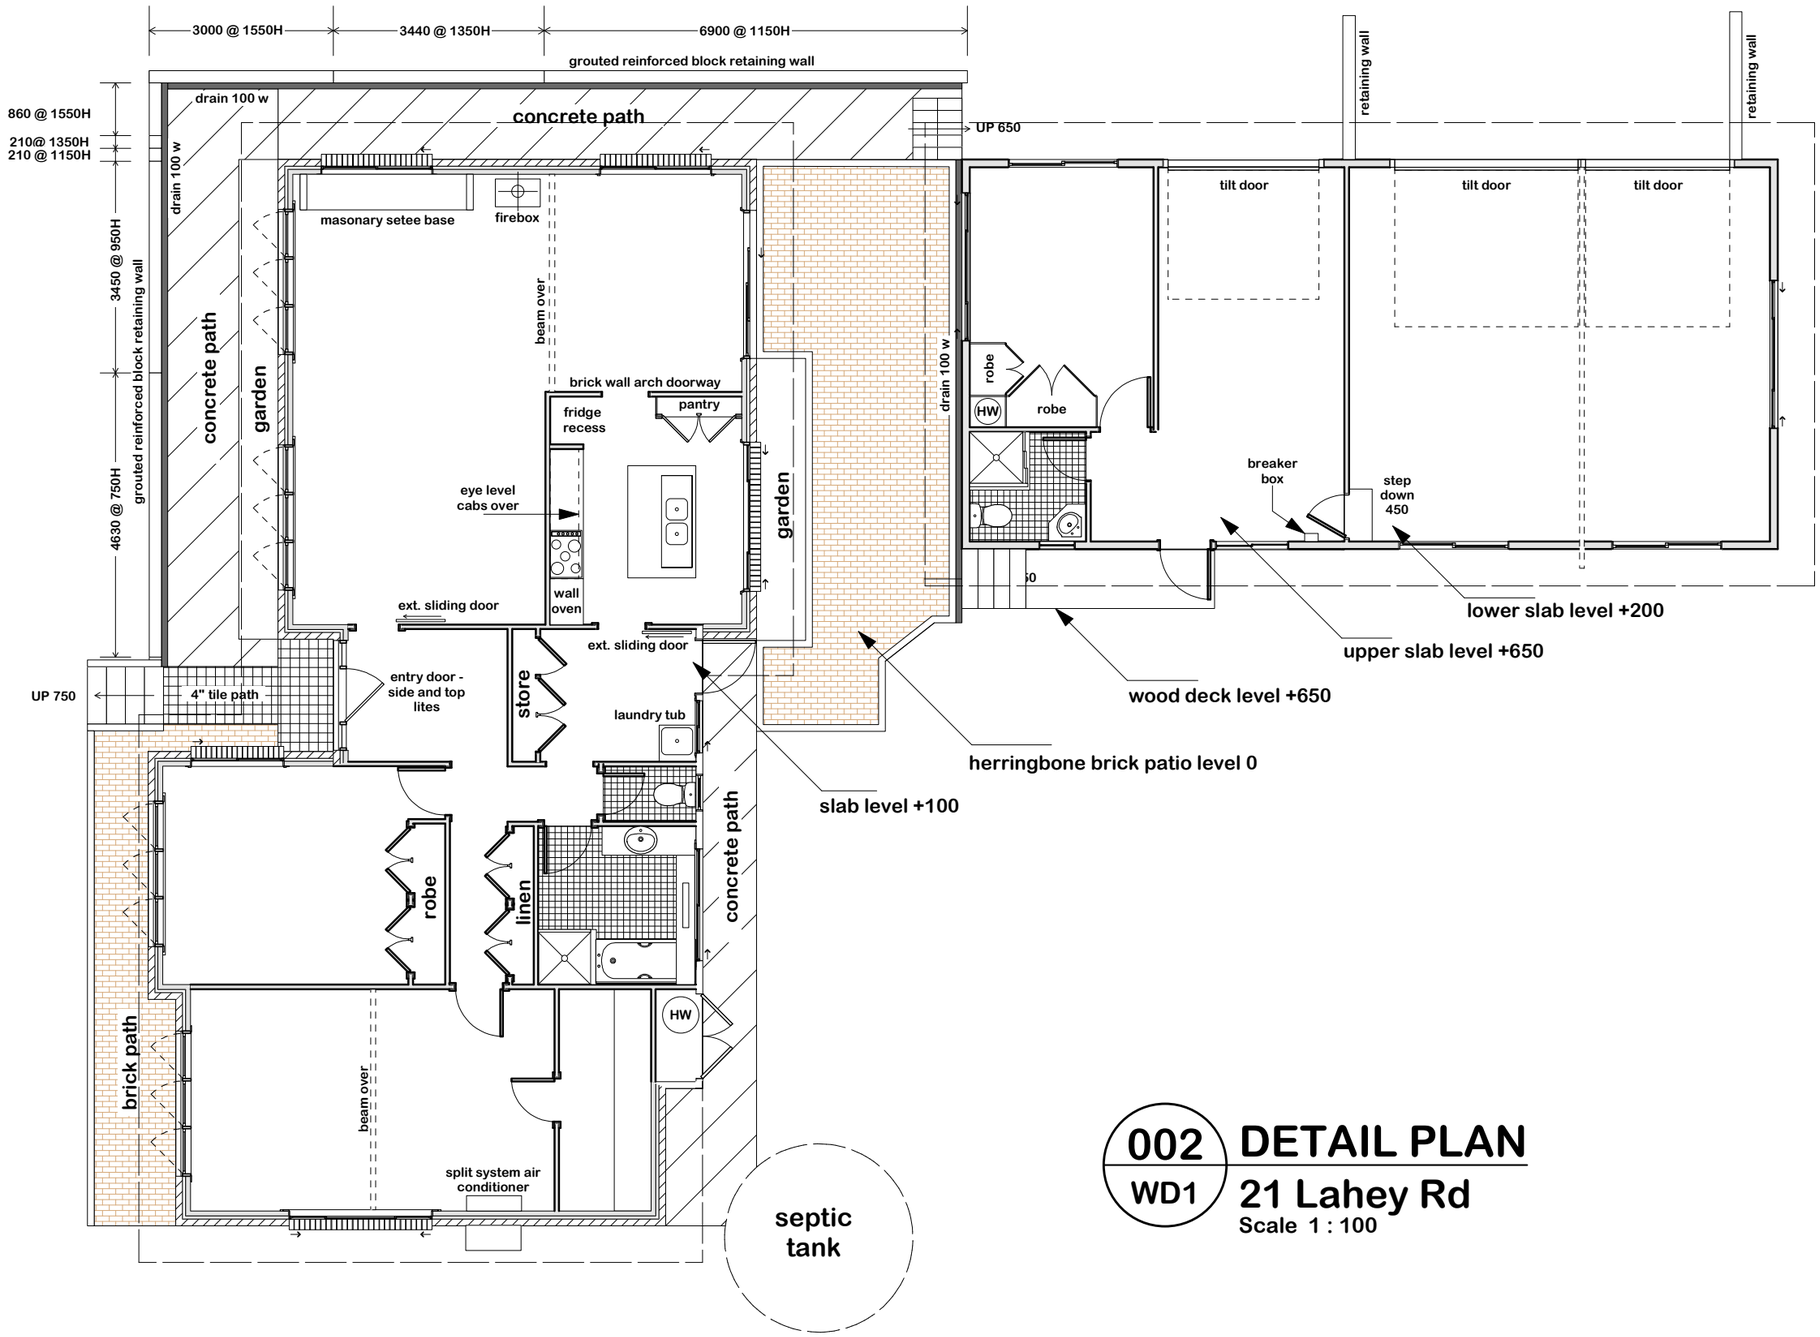

002 WD1 DETAIL PLAN

21 Lahey Rd

Scale 1 : 100

Design Firm

CAMERON DESIGN LOGIC

80a Coomera Gorge Drive
Mount Tamborine
Queensland 4272

Tel: 07 5545 0601
Mob: 0405 285 341
cammooz@optusnet.com.au

Consultant

Barry Kilmister
17 Mole Avenue
Southport Qld 4215

CAMERON DESIGN LOGIC

Client

M. Ingevics
22 Lahey Road
North Tamborine
Qld 4272

Mark	Description

Issue/Revision	Revision
Project ID	22 LAHEY RD
CAD File Name	ingevics1
Drawn By	Ian Cameron
Checked By	
Date	3rd July 2006

Sheet Title

Lot 43
RP 32116
Parish Tamborine

Drawing No.

CDL-06.0307-1